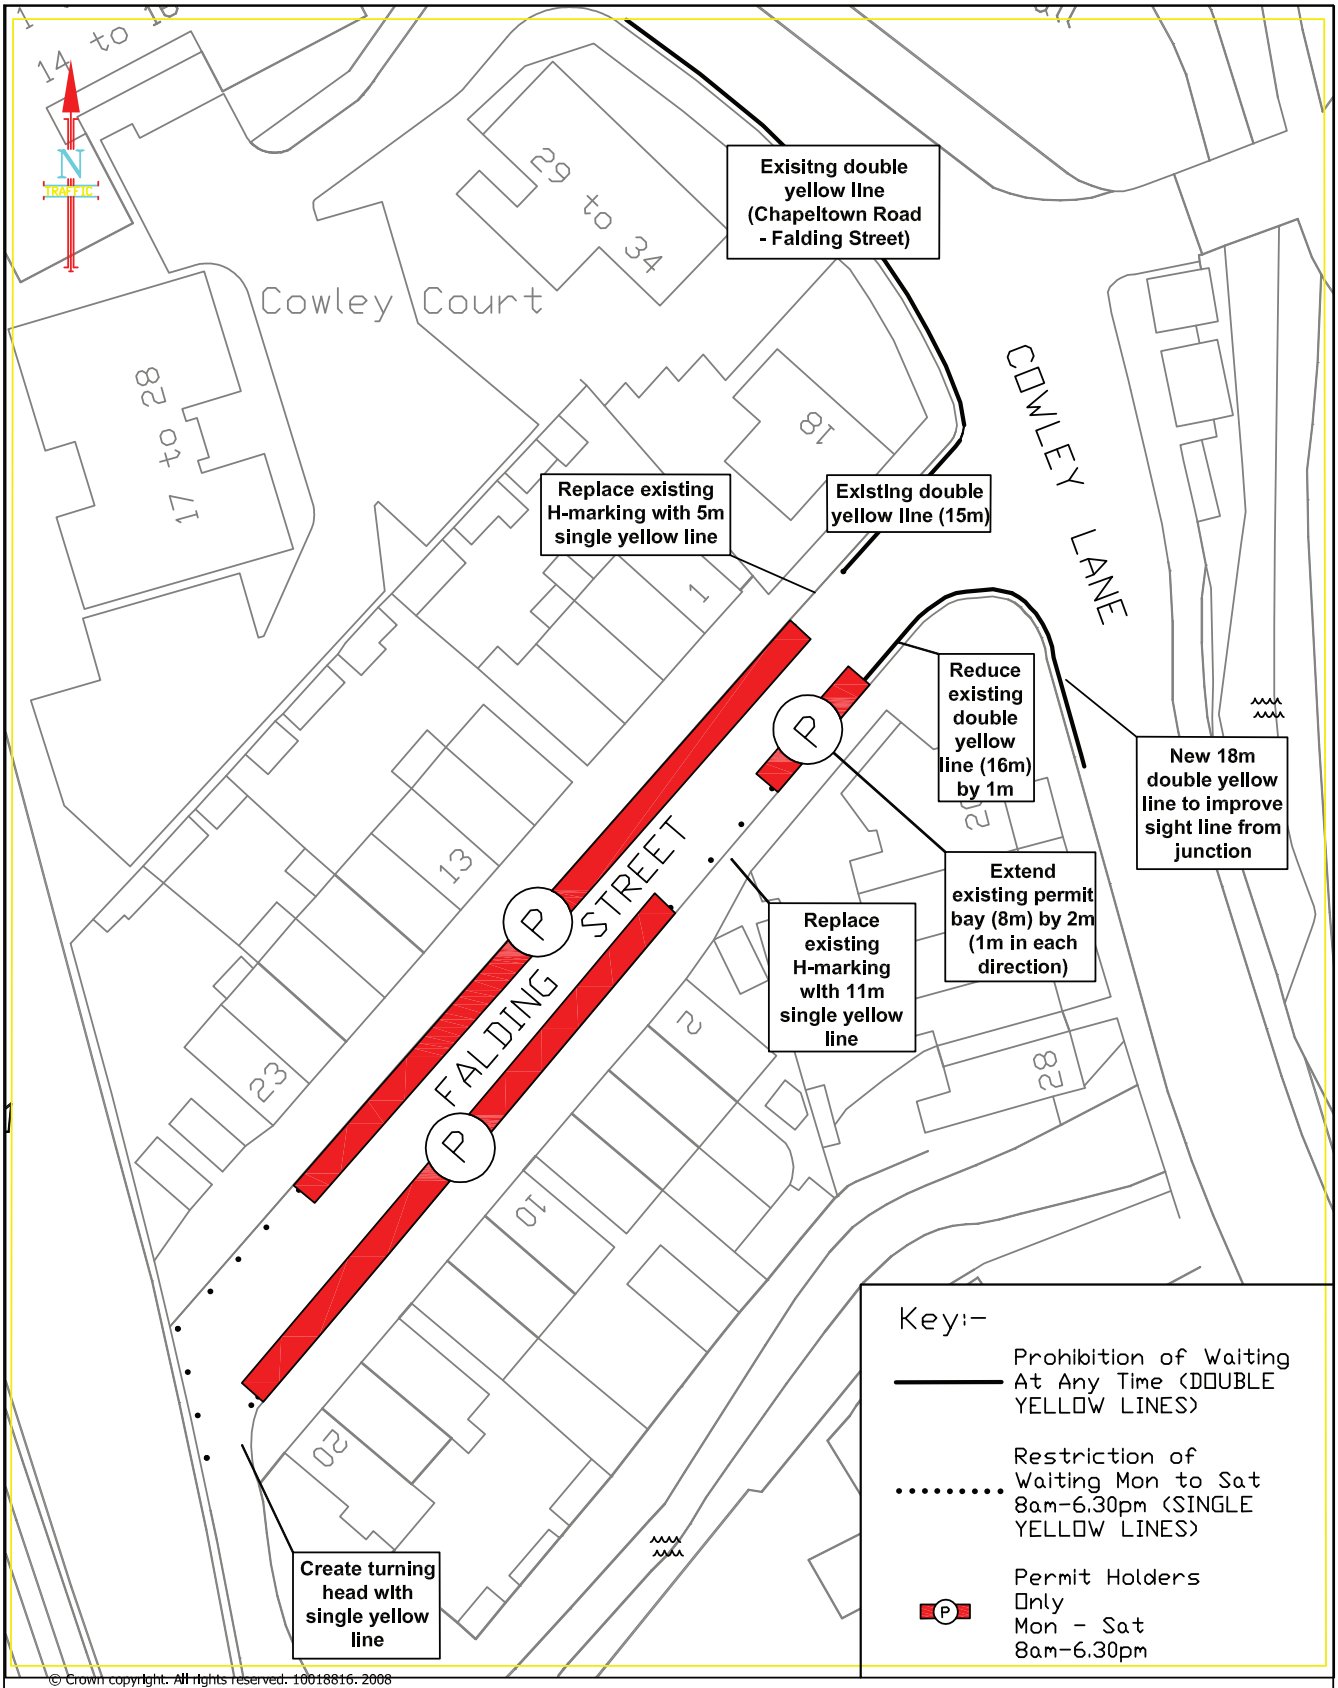

DEVELOPMENT SERVICES
TRANSPORT & HIGHWAYS DIVISION
TRAFFIC SECTION
2-10 CARBROOK HALL ROAD
SHEFFIELD S9 2DB

E-mail Traffic.Regulations@Sheffield.gov.uk
Director: L Sturch M.R.T.P.I.
Development Services

A Service Area of the Directorate of Development, Environment & Leisure
Sheffield City Council

- Do not scale from this drawing
- Any errors/omissions to be reported immediately
- If in doubt, ask

Client: SHEFFIELD CITY COUNCIL

Scheme: Falding Street - Permit Parking

Drawing Title: Traffic Regulations Drawing

Drawing No. TR/BN746/LE/01

Scale 1 / 500 A4

0 Millimetres 30

Date February 2010

Sheffield City Council
Development Environment & Leisure

DEVELOPMENT SERVICES

CAD FILE NAME: G:\DEL\DS\Traff-Regs\SCHEME FILES\PERMIT PARKING ZONES\Falding Street\AutoCAD\Falding Street_Detail 01

This page is intentionally left blank