APPENDIX B

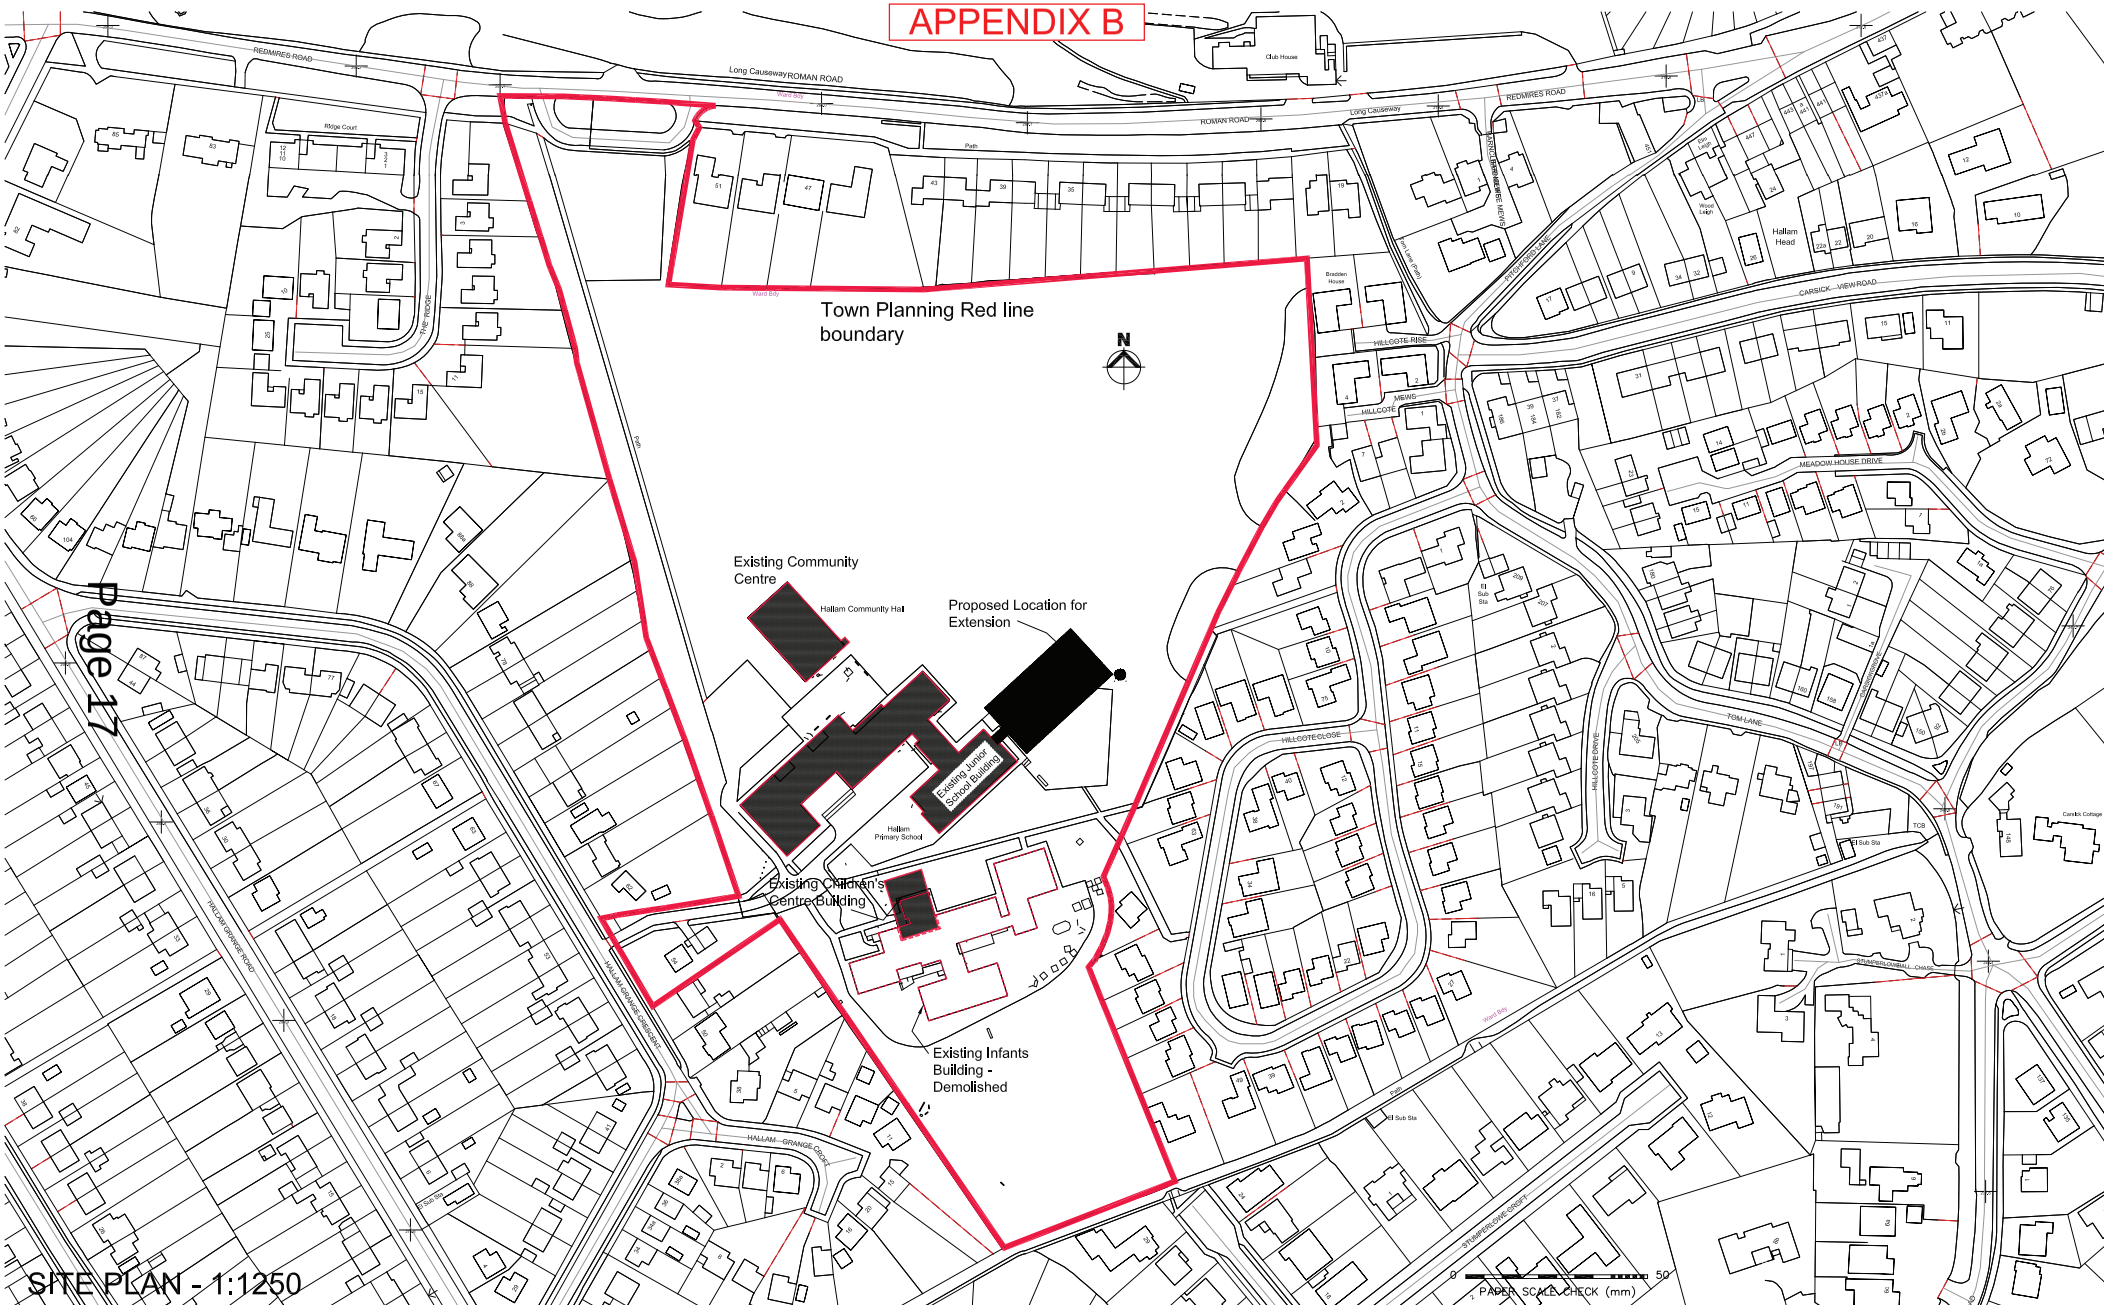

SITE PLAN - 1:1250

This page is intentionally left blank