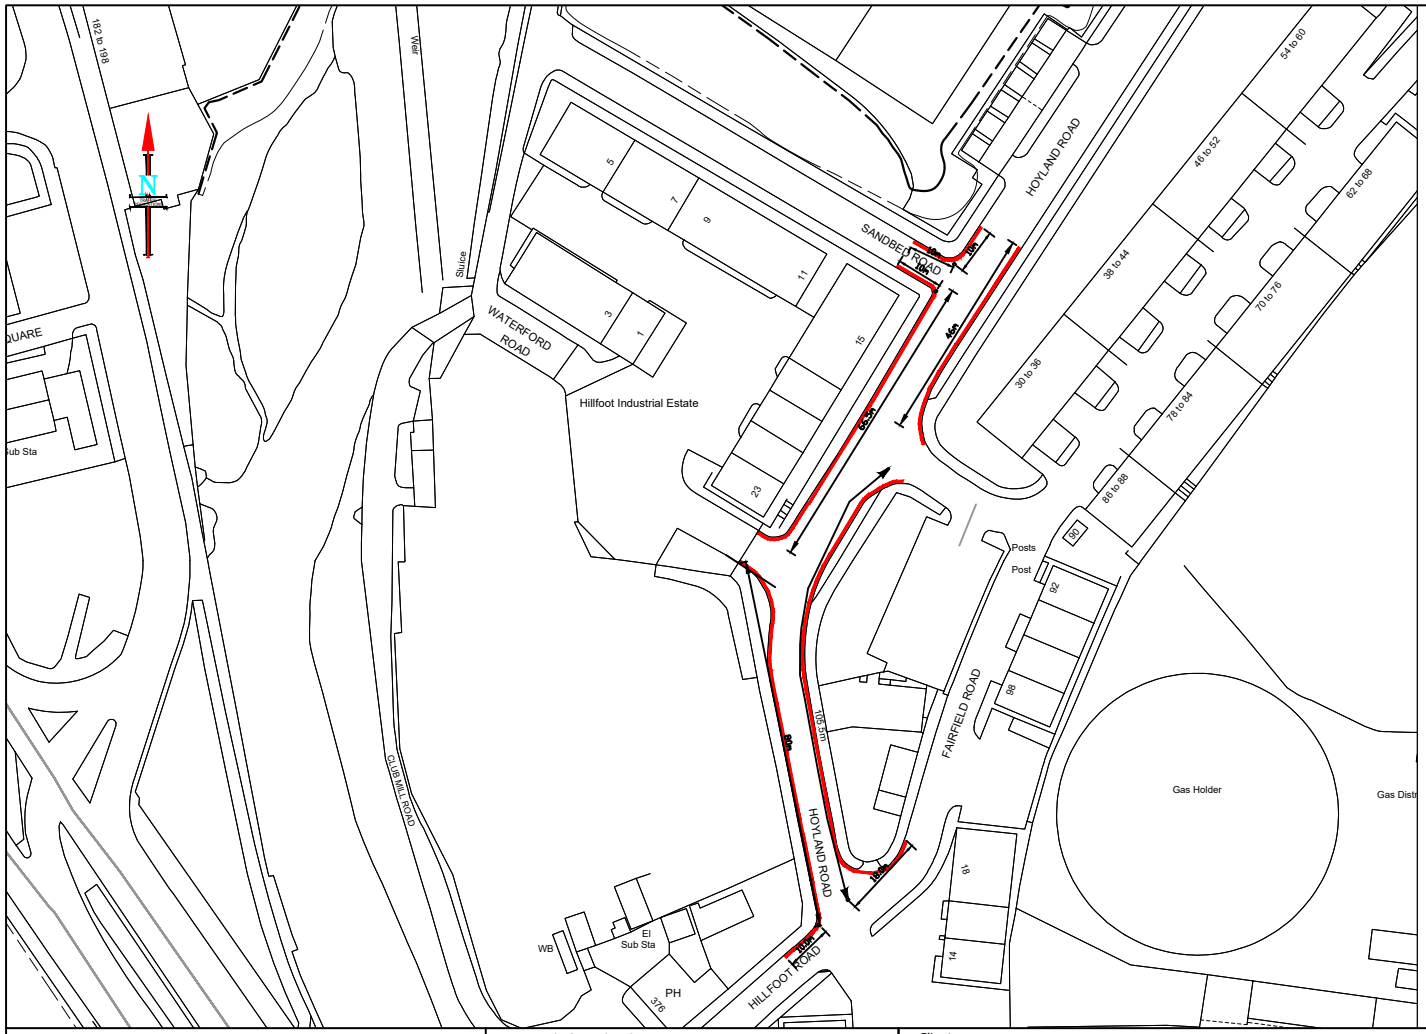

KEY

PROPOSED NO WAITING AT ANY TIME DOUBLE YELLOW LINES RESTRICTION.

ALL OTHER RESTRICTIONS HAVE BEEN OMITTED TO AID CLARITY.

TRANSPORT PROJECTS SERVICE
STRATEGIC TRANSPORT,
SUSTAINABILITY & INFRASTRUCTURE
5th FLOOR, HOWDEN HOUSE
1, UNION STREET, SHEFFIELD, S1 2SH
E-mail Scheme.Design@Sheffield.gov.uk
Tom Finnegan-Smith - Head of Service

A Service Area of Place
Sheffield City Council

AUTHOR ADG 29.04.22

CHECKED

Client: SHEFFIELD CITY COUNCIL

Scheme: Hoyland Road,Sandbed Road and Hillfoot Road Consultation Drawing

Drawing Title: Proposed Waiting Restrictions Traffic Regulation Drawing

Drawing No. TR-22-HRN

Scale NTS A4

0 Millimetres 30

Date 29.04.22

Sheffield City Council

DESIGN & ASSURANCE

CAD FILE NAME: TR-HR-V1

This page is intentionally left blank