APPENDIX D
Revised Proposal

Additional Parking Spaces

Additional Speed Cushion

Revised kerbing

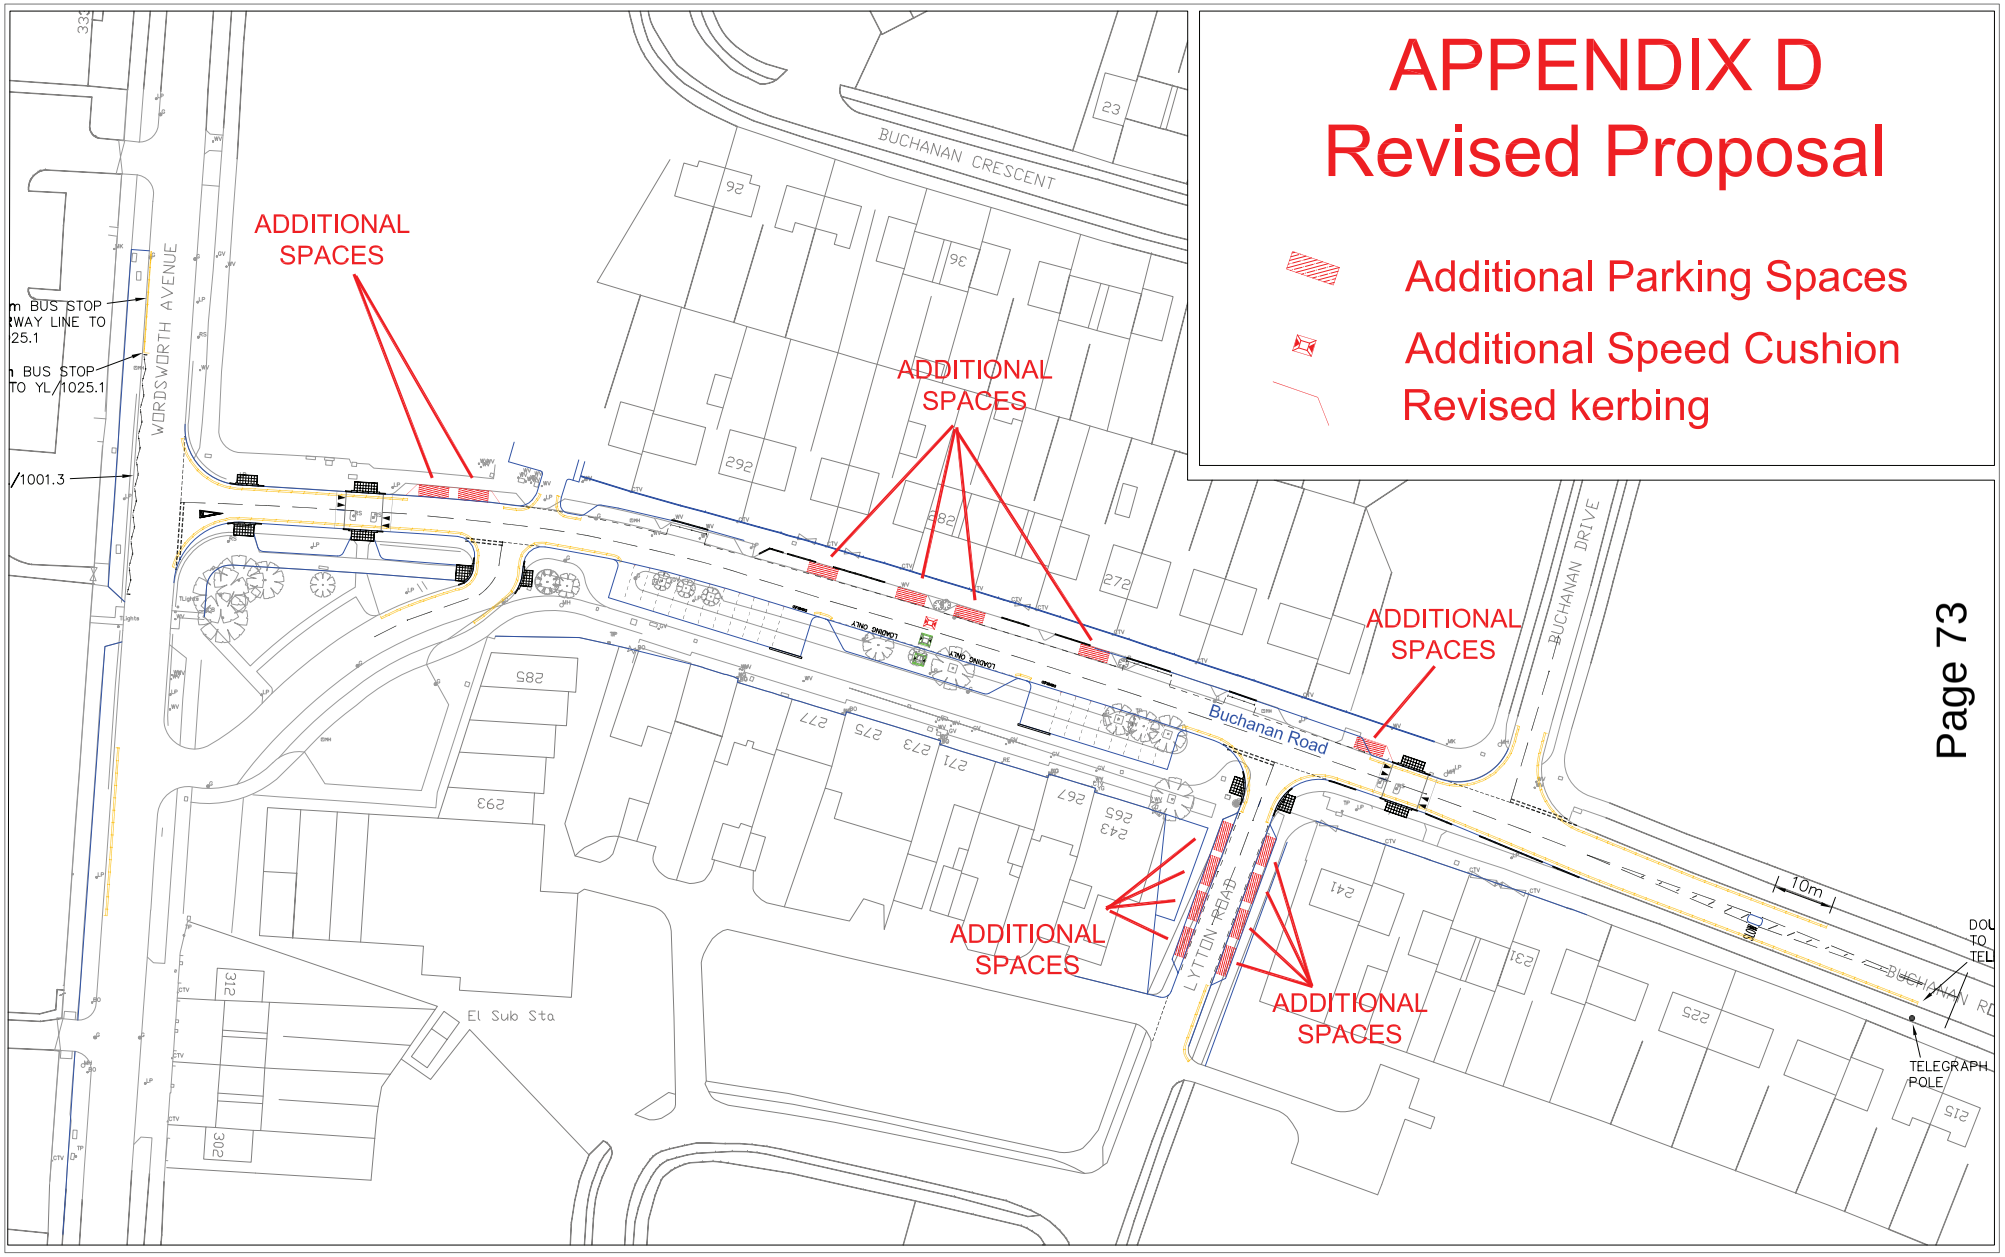

STREET FORCE
DESIGN & BUILD DIVISION

2-10 CARBROOK HALL ROAD
SHEFFIELD S9 2DB

Tel. (Reception) 0114-273-6320 Fax. 0114-273-6182

J CHARLTON BTech, CEng MICE
Head Of Street Force

A Service Area of the Directorate of Place,
Sheffield City Council

- Do not scale from this drawing
- Any errors/omissions to be reported immediately
- If in doubt, ask
- Based upon the Ordnance Survey mapping with the permission of the Controller of Her Majesty's Stationery Office © Crown copyright. Unauthorized reproduction infringes Crown copyright and may lead to prosecution or civil proceedings. Licence No. LA076525

DRAWN	TRACED	CHECKED
SB		

Notes

Rev	Date	Content	Signed

Client: SHEFFIELD CITY COUNCIL

Scheme: NH03360 Chaucer Public Realm - Buchanan Road

Drawing Title: APPENDIX D REVISED PROPOSAL

Drawing No. TM-NH03360-P03

Scale: Not to Scale A1

Date: NOVEMBER 2012

Sheffield City Council

STREET FORCE

DRAWING NO. TD/NH03360/2.1B

CAD FILE NAME: G:\Dwf\Sabp\ENG_TRAFFIC\Tm\Scheme Design\NH03360 Chaucer Public Realm\AutoCAD\CHC Dec12\TM-NH03360-03_latest.dwg

This page is intentionally left blank